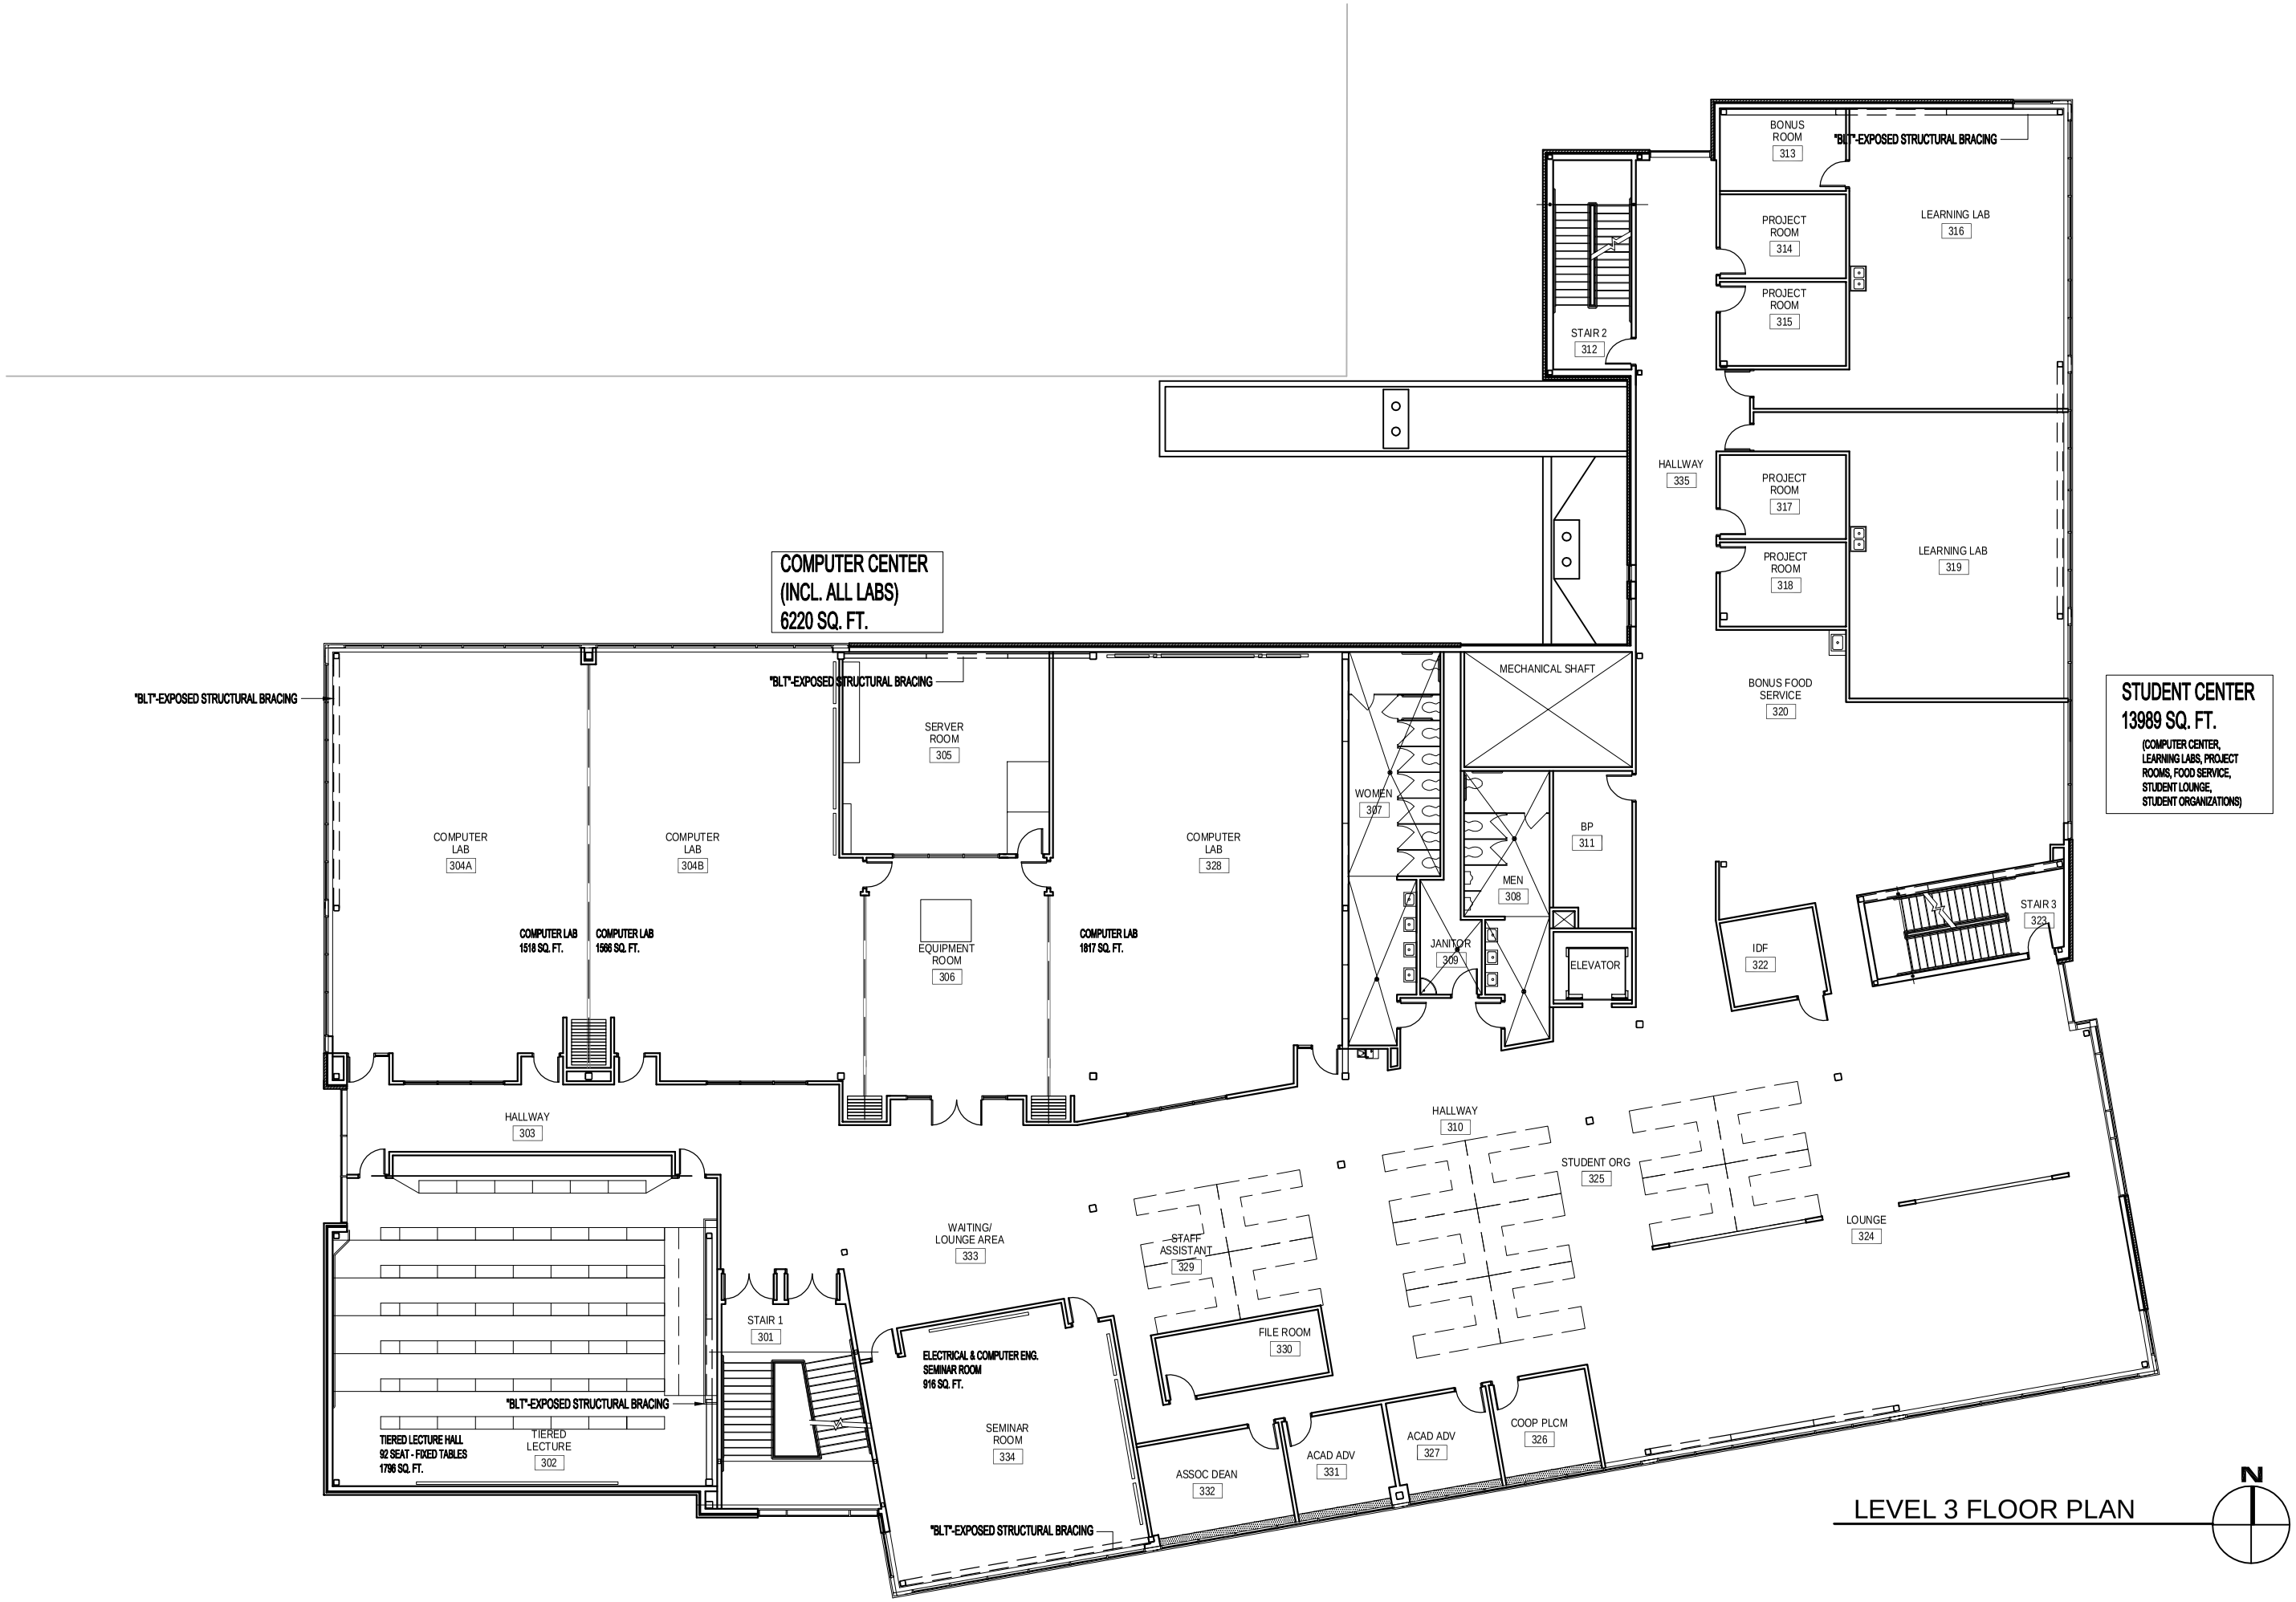

LEVEL 3 FLOOR PLAN

MHTN ARCHITECTS, INC.
420 East South Temple
Suite 100
Salt Lake City, Utah 84111
Telephone (801) 595-6700
Telefax (801) 595-6717
www.mhtn.com

JACOBSEN
Jacobsen Construction Company, Inc.
3131 West 2210 South
Salt Lake City, Utah 84119
Telephone (801) 973.0500
Telefax (801) 973.7496

NEW ENGINEERING BUILDING
UTAH STATE UNIVERSITY
COLLEGE OF ENGINEERING LOGAN, UTAH 84322-4100

UTAH STATE DIVISION OF
FACILITIES CONSTRUCTION & MANAGEMENT
DFCM PROJECT NO. 01020300

SEAL

DRAWN: FP
CHECKED:
ISSUED:

NO.	DESCRIPTION	DATE

REVISIONS

NO.	DATE	DESCRIPTION

LEVEL 3
FLOOR PLAN

BUILDING USE SET

MHTN PROJECT NO.
2001198.00
SHEET NUMBER
SHEET 3